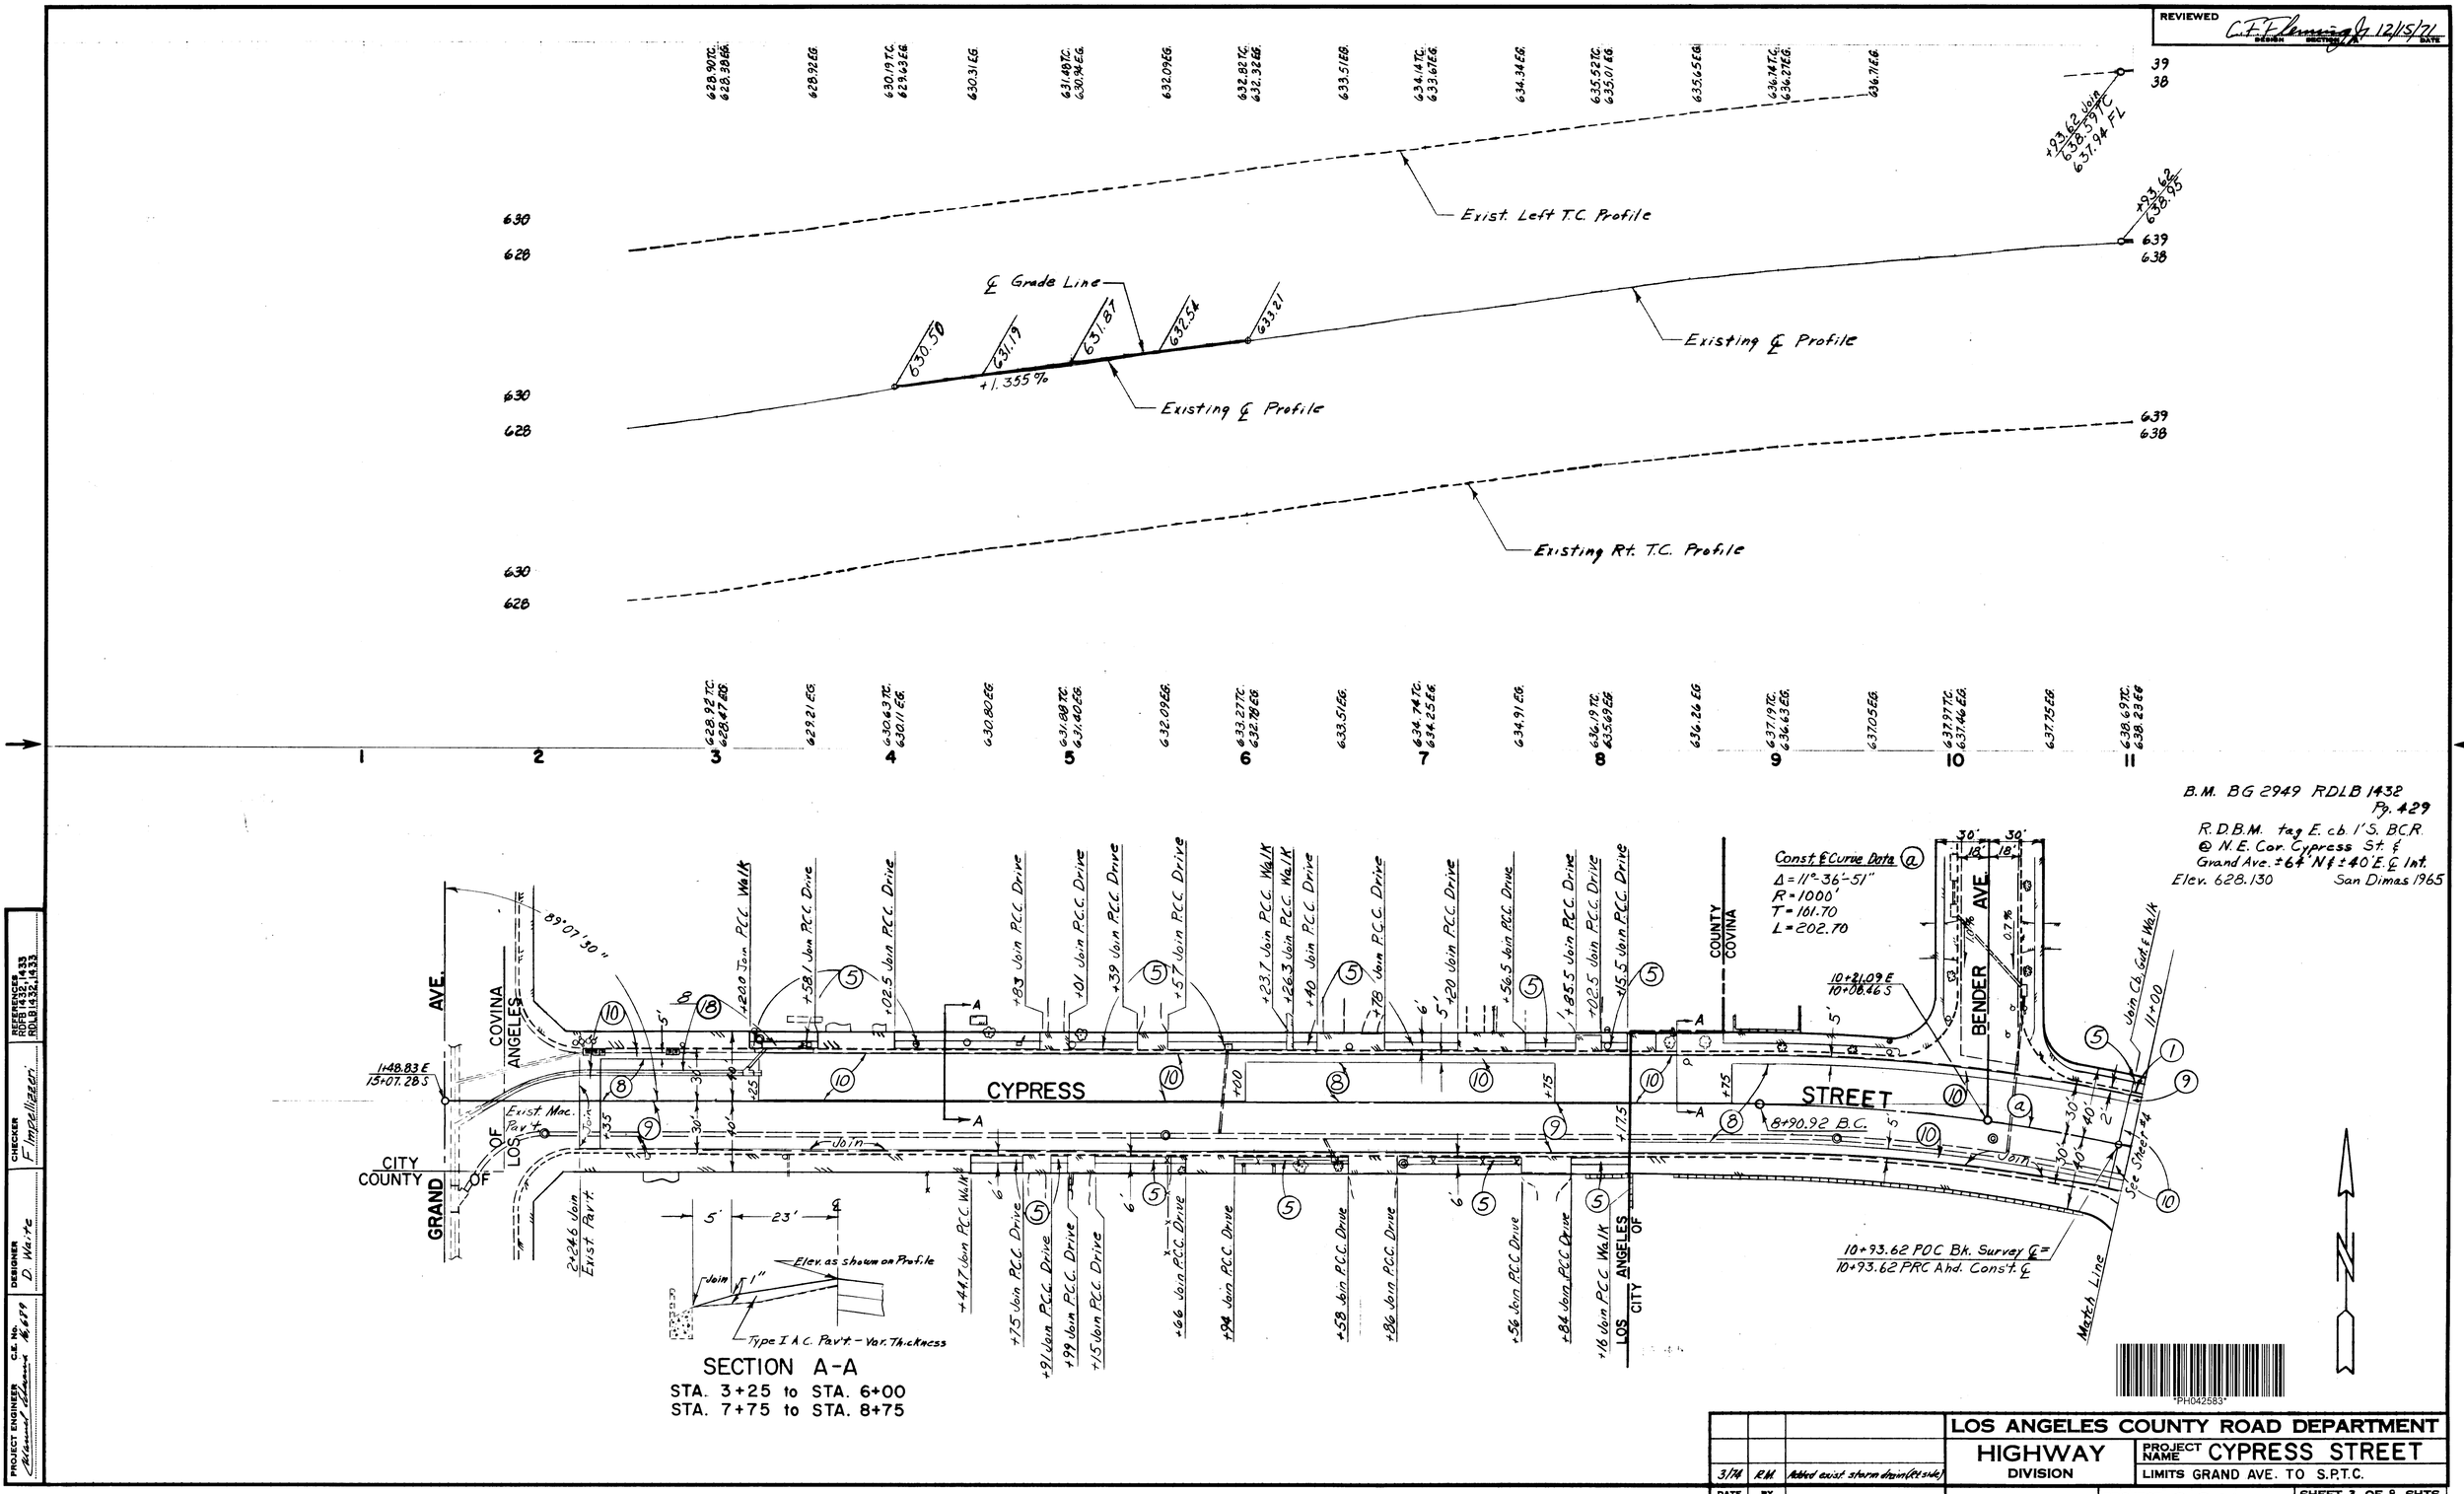

3/74	R.M.	Added exist. storm drain (Rt. side)	
DATE	BY	REVISIONS	

LOS ANGELES COUNTY ROAD DEPARTMENT

HIGHWAY DIVISION

PROJECT NAME CYPRESS STREET

LIMITS GRAND AVE. TO S.P.T.C.

SCALE HORIZ. 1" = 40' VERT. 1" = 4'

PROJECT NO. 2911

SHEET 3 OF 8 SHTS.

DWG. NO. #42583

PROJECT ENGINEER C.E. No. 16,689

DESIGNER D. Waite

CHECKER F. Impellizzeri

REFERENCES RDFB 1432, 1433 RDLB 1432, 1433