REVIEWED C.F. Fleming 12/5/71
BRANCH ENGINEER DATE

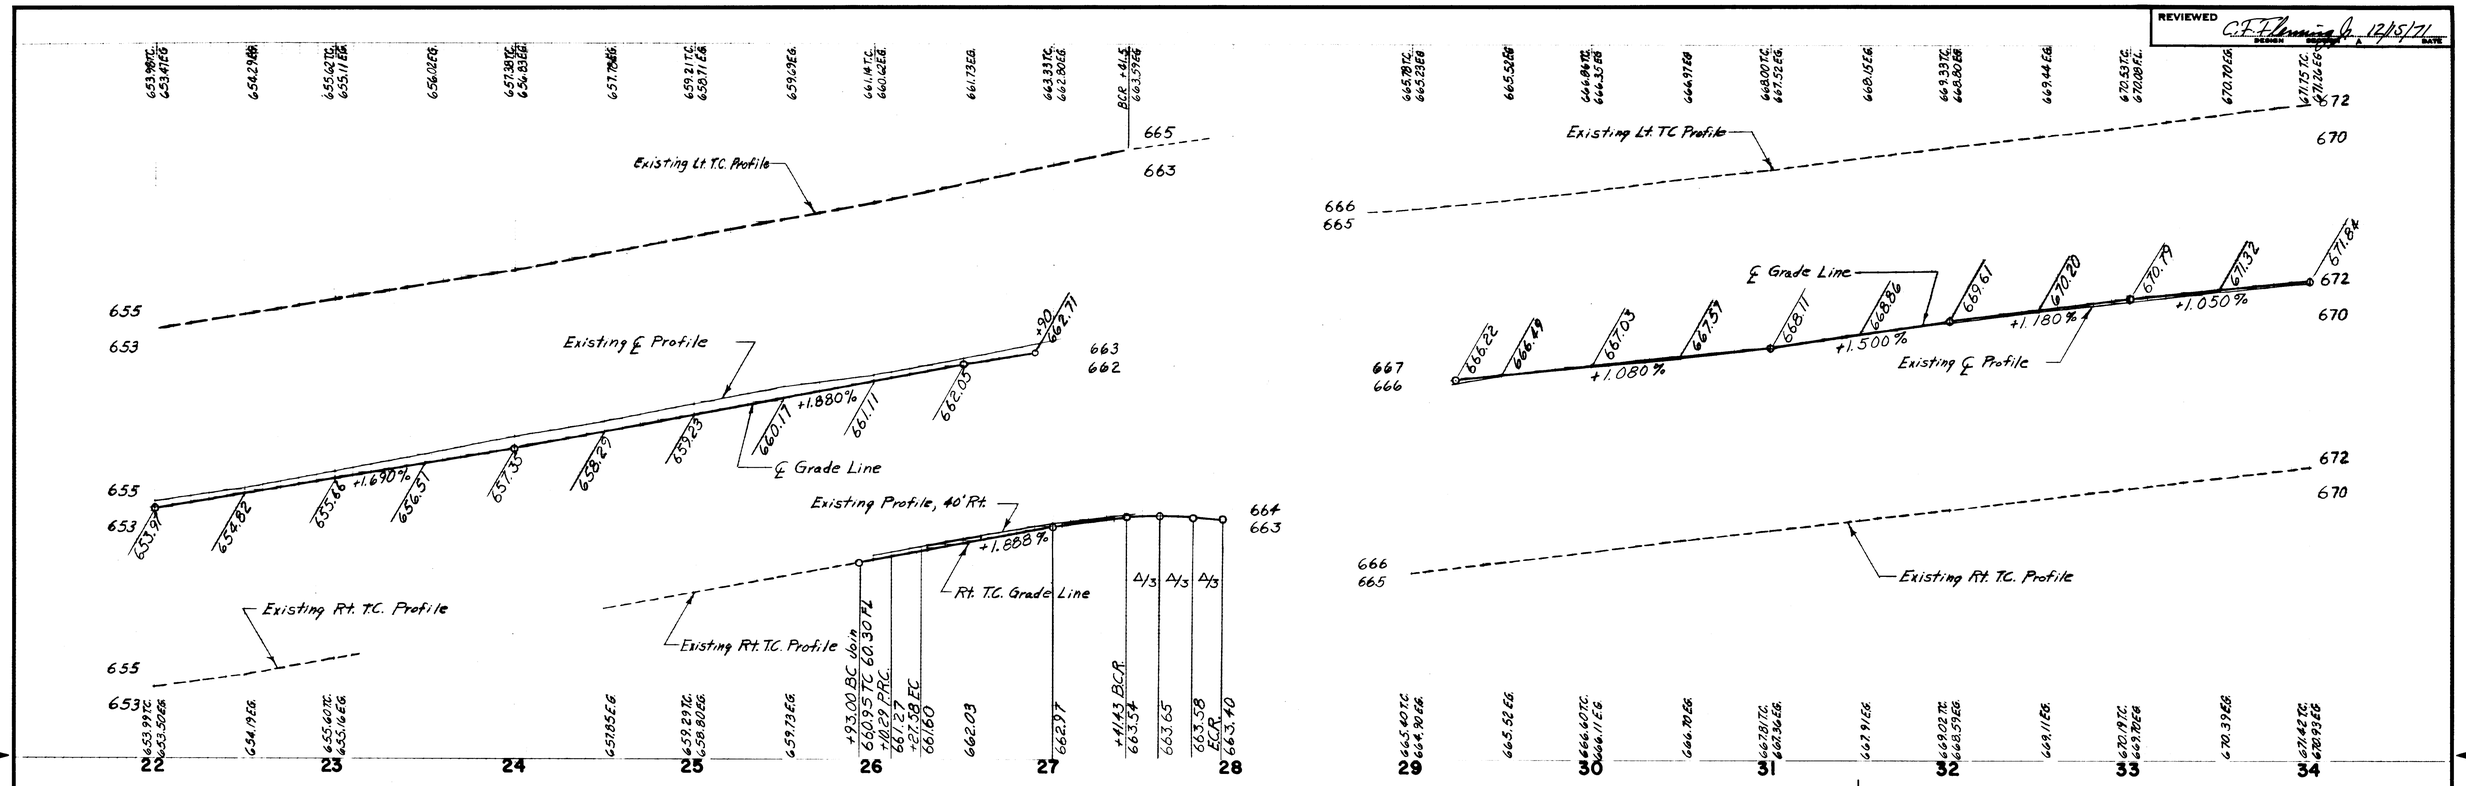

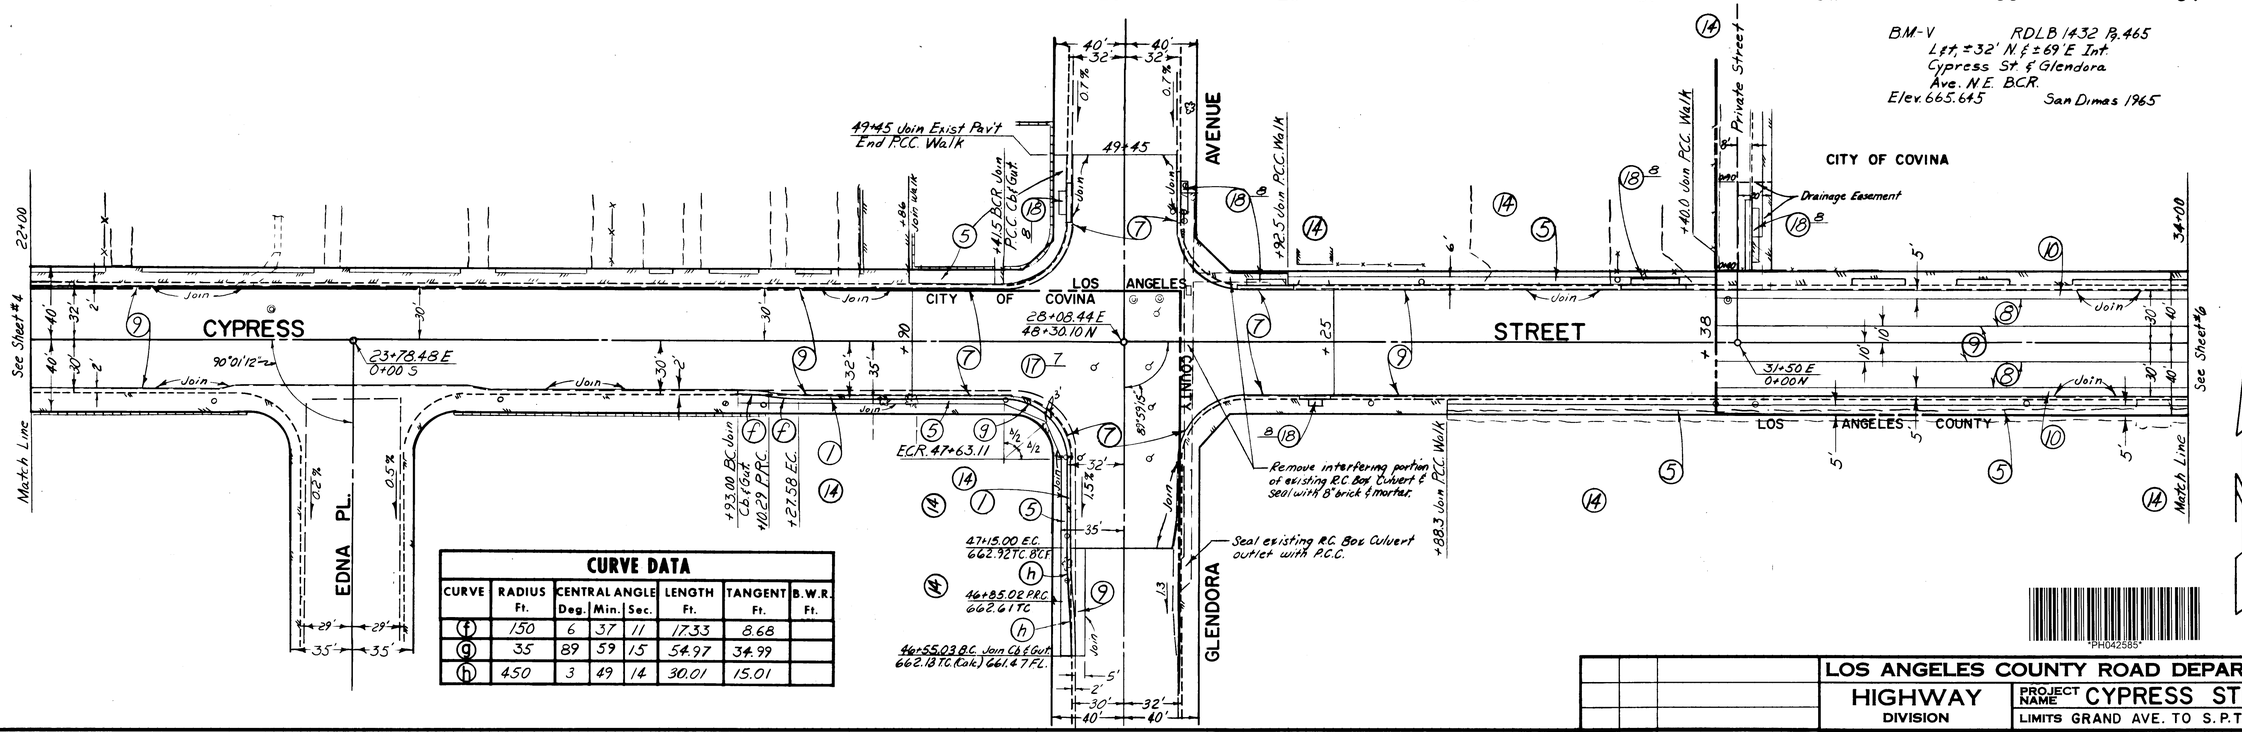

CURVE DATA

CURVE	RADIUS Ft.	CENTRAL ANGLE Deg.	Min.	Sec.	LENGTH Ft.	TANGENT Ft.	B.W.R. Ft.
(f)	150	6	37	11	17.33	8.68	
(g)	35	89	59	15	54.97	34.99	
(h)	450	3	49	14	30.01	15.01	

REFERENCES: RDFB 1432, 1433; RDLB 1432, 1433

CHECKER: F. Impellizzeri

DESIGNER: D. Waite

PROJECT ENGINEER: Richard Fleming

C.E. No. 1477

DATE	BY	REVISIONS

LOS ANGELES COUNTY ROAD DEPARTMENT

HIGHWAY DIVISION

PROJECT NAME: CYPRESS STREET

LIMITS: GRAND AVE. TO S.P.T.C.

SCALE HORIZ. 1" = 40' VERT. 1" = 4

PROJECT NO. 2911

SHEET 5 OF 8 SHTS.

DWG. NO. #42585

PH042585