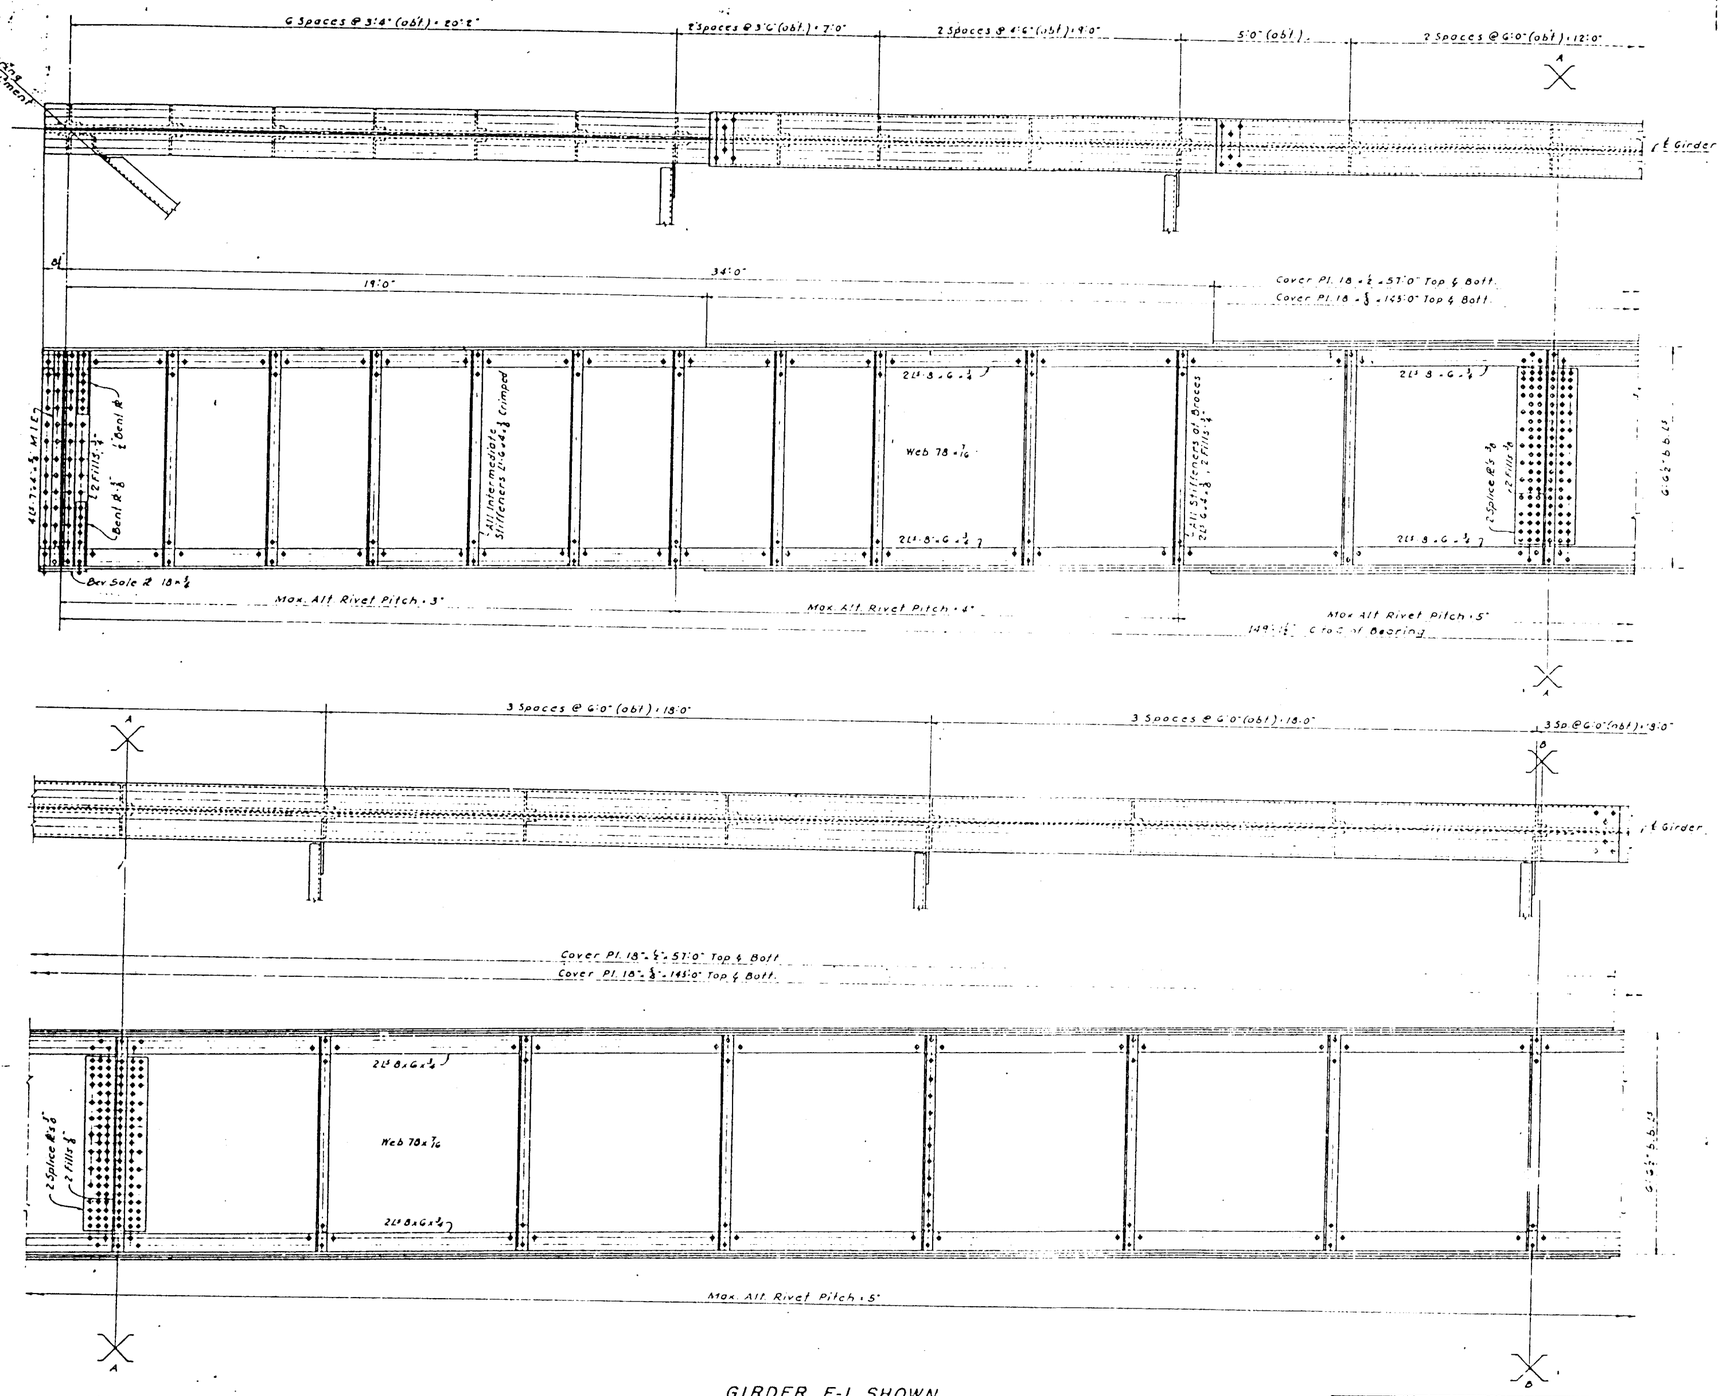

GIRDER F-1 SHOWN

CITY OF LONG BEACH, CALIFORNIA
HARBOR DEPARTMENT
OFFICE OF THE PORT MANAGER
1339 EL EMBARCADERO

NINTH STREET BRIDGE
OVER THE LOS ANGELES RIVER
BRIDGE GIRDERS
TYPICAL ANCHOR SPAN - PART I

DATE JAN 5, 1934

MOFFATT & NICHOL INC.
CONSULTING ENGINEERS
LONG BEACH, CALIFORNIA

CERTIFICATE OF AUTHENTICITY

This is to certify this microphotograph is a true, accurate and complete reproduction of a record in the custody of the Bureau of Engineering. Said documents were delivered in the regular course of business for

BR# 2756 PB619763
2757
2758