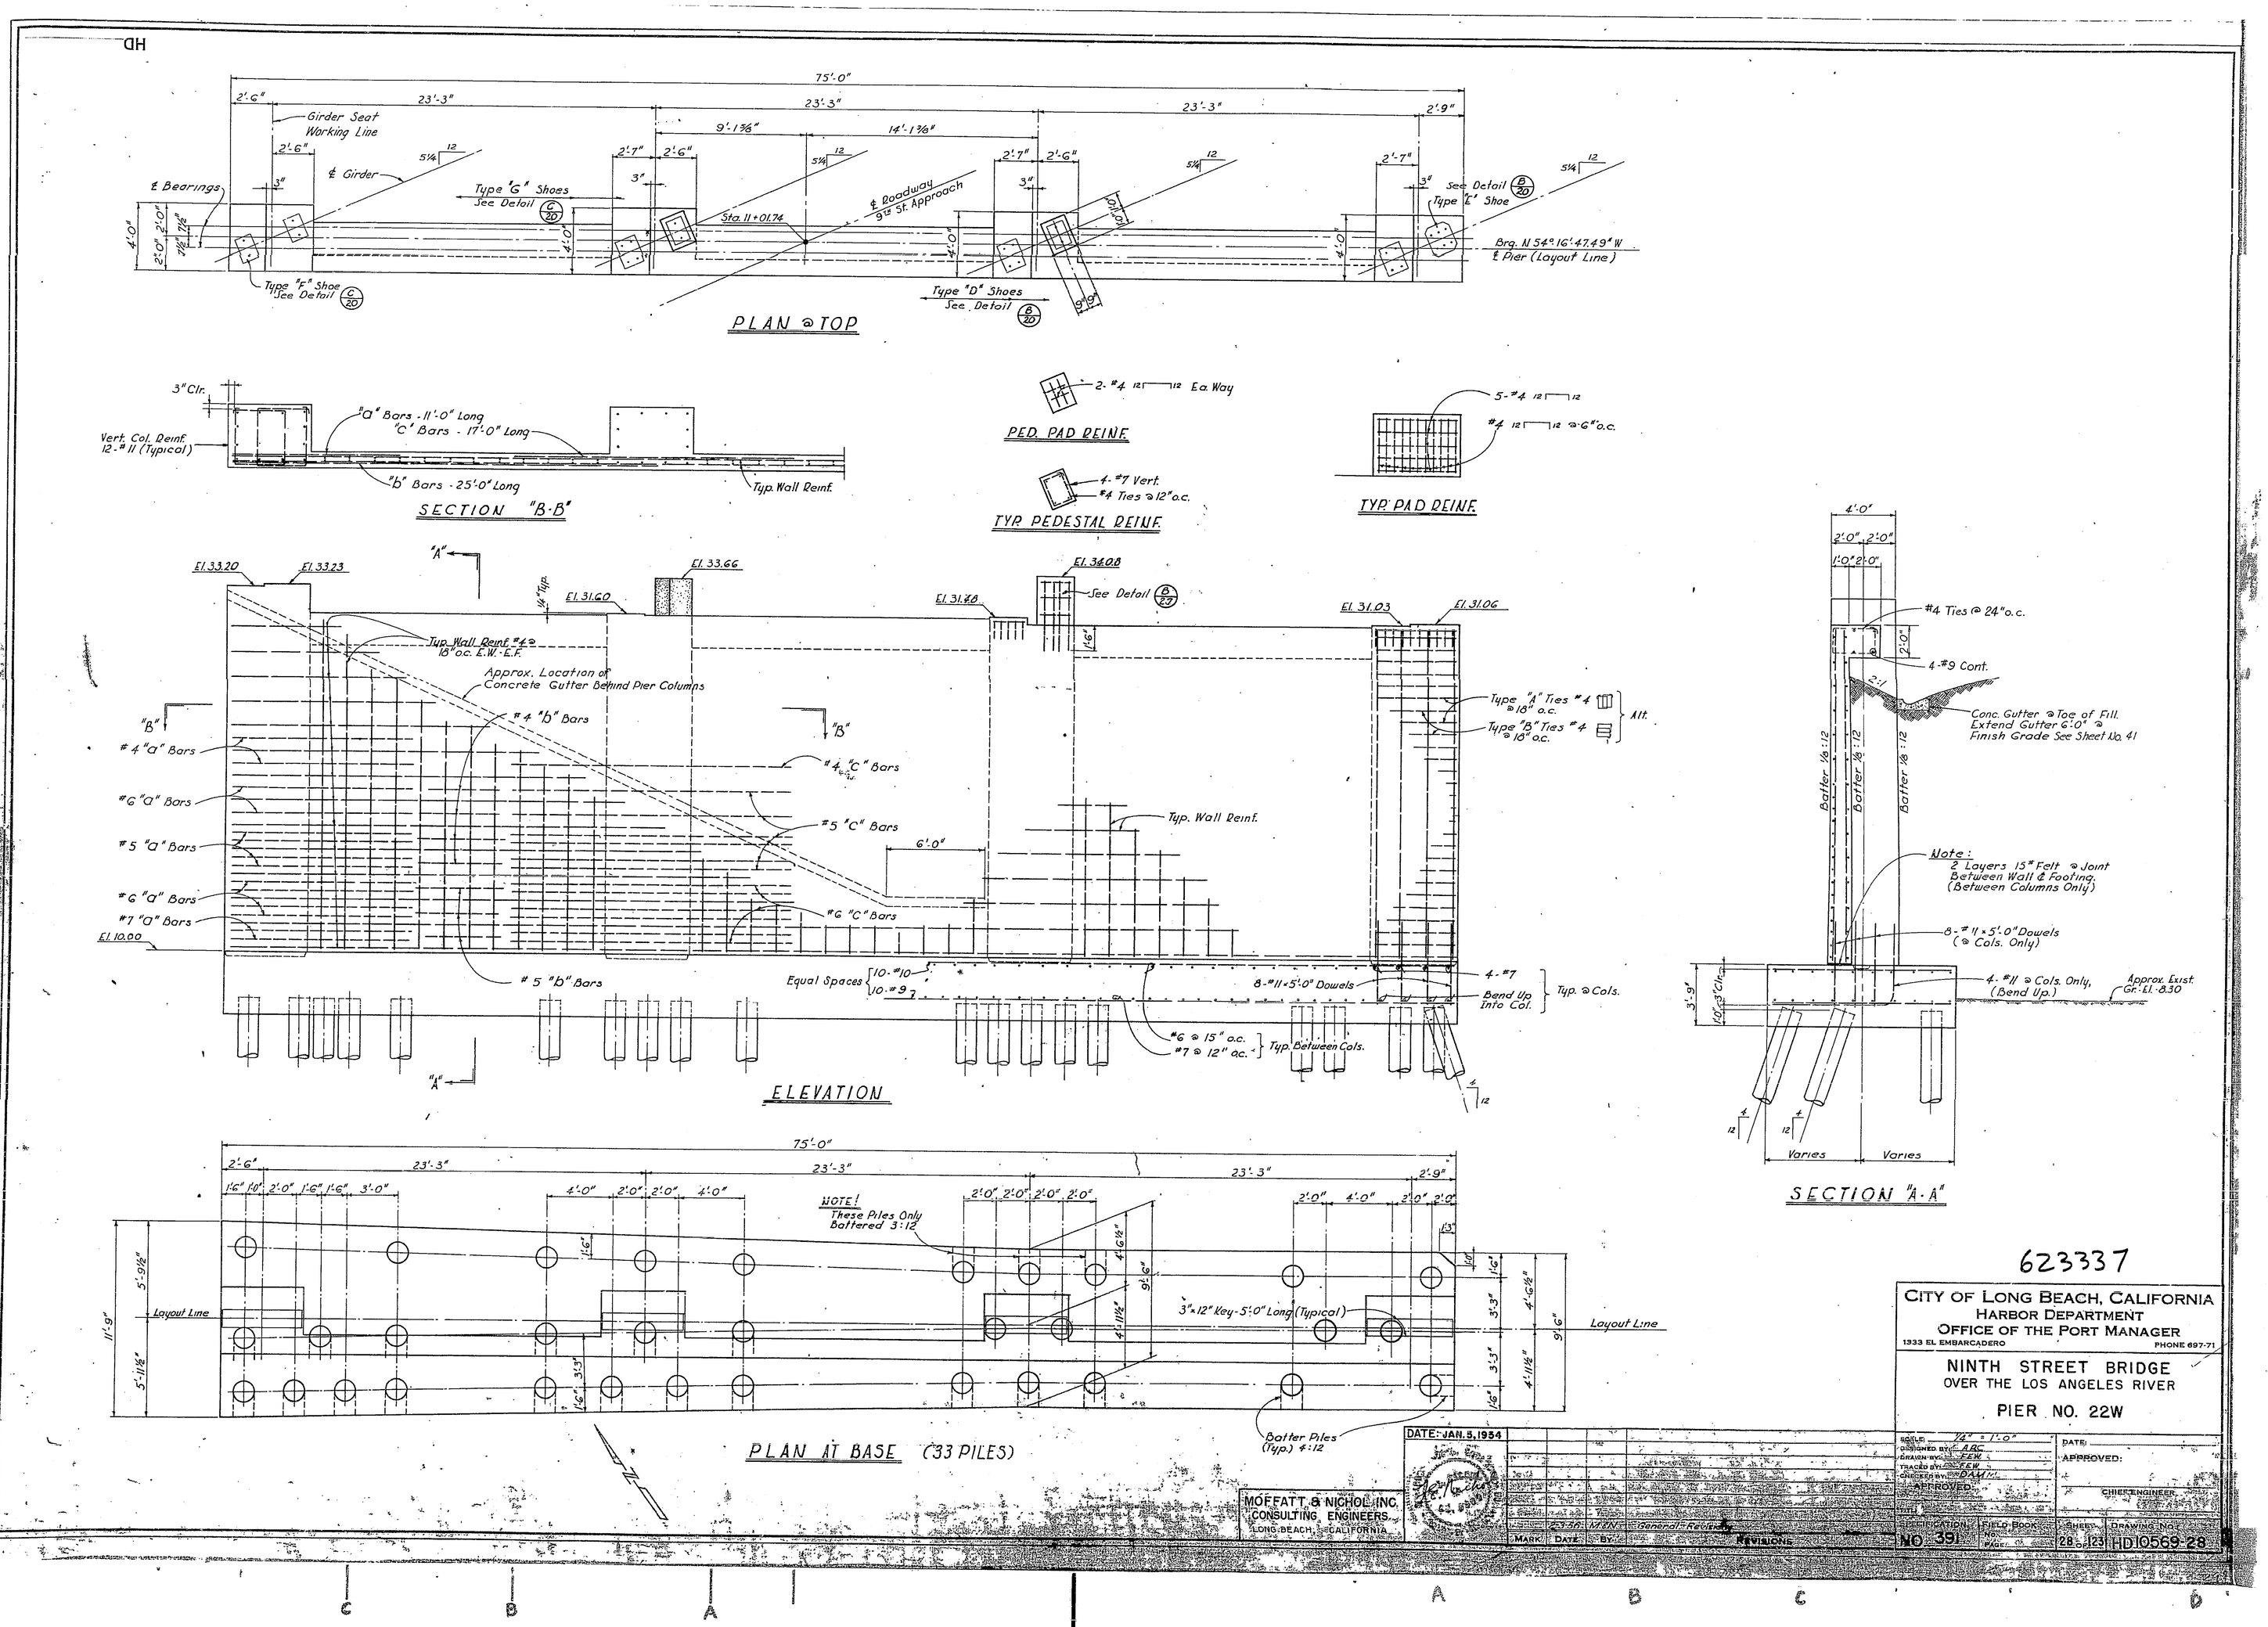

623337

CITY OF LONG BEACH, CALIFORNIA
HARBOR DEPARTMENT
OFFICE OF THE PORT MANAGER
1333 EL EMBARCADERO PHONE 697-71

NINTH STREET BRIDGE
OVER THE LOS ANGELES RIVER
PIER NO. 22W

DATE: JAN. 5, 1954

MOFFATT & NICHOL INC.
CONSULTING ENGINEERS
LONG BEACH, CALIFORNIA

MARK	DATE	BY	REVISIONS
	2-3-56	M.H.N.	General Revision

SCALE: 1/4" = 1'-0"
DESIGNED BY: A.R.C.
DRAWN BY: F.E.W.
TRACED BY: F.E.W.
CHECKED BY: D.A.M.
APPROVED:
DATE:
APPROVED:
CHIEF ENGINEER

SPECIFICATION NO. 391 | FIELD BOOK NO. | PAGE | SHEET 28 OF 123 | DRAWING NO. HD10569-28